# NORTH DAKOTA VETERANS HOME

## LISBON, ND

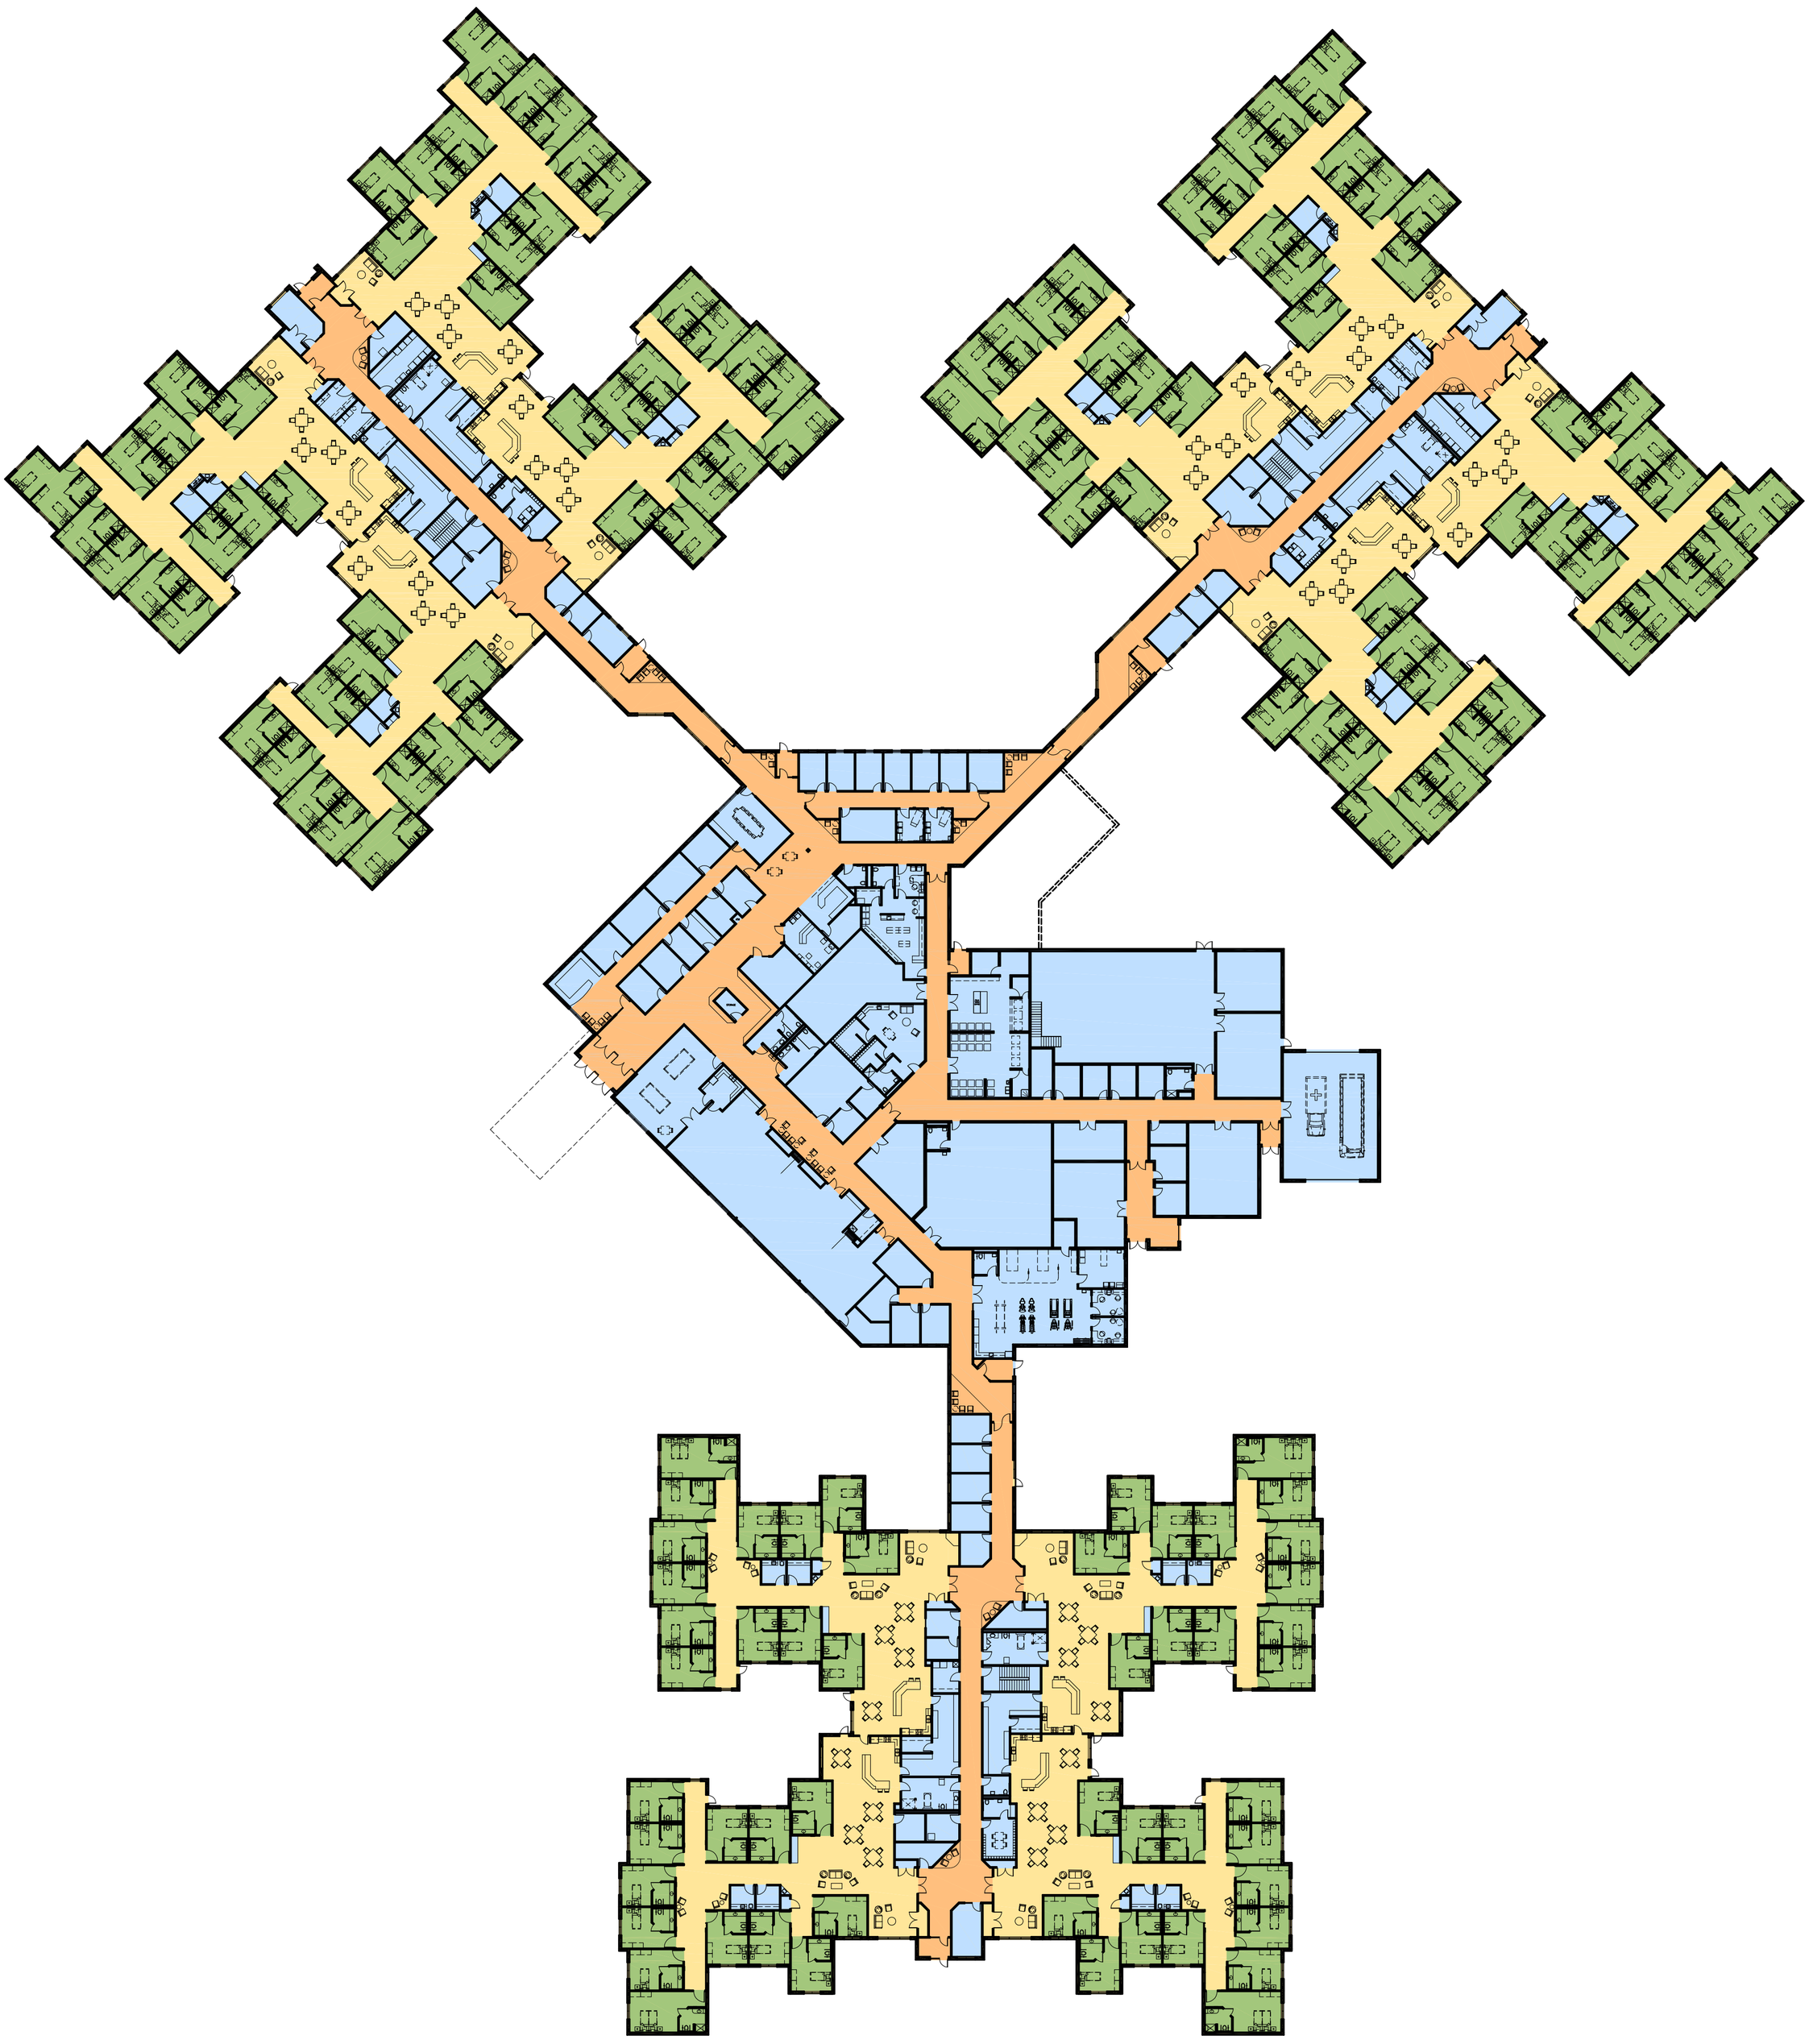

Foss
Architecture
&Interiors

OVERALL FLOOR PLAN
GREENHOUSE CONCEPT
APRIL 16, 2008
NOT TO SCALE