NORTH DAKOTA VETERAN'S HOME

LISBON, ND

Foss Architecture & Interiors

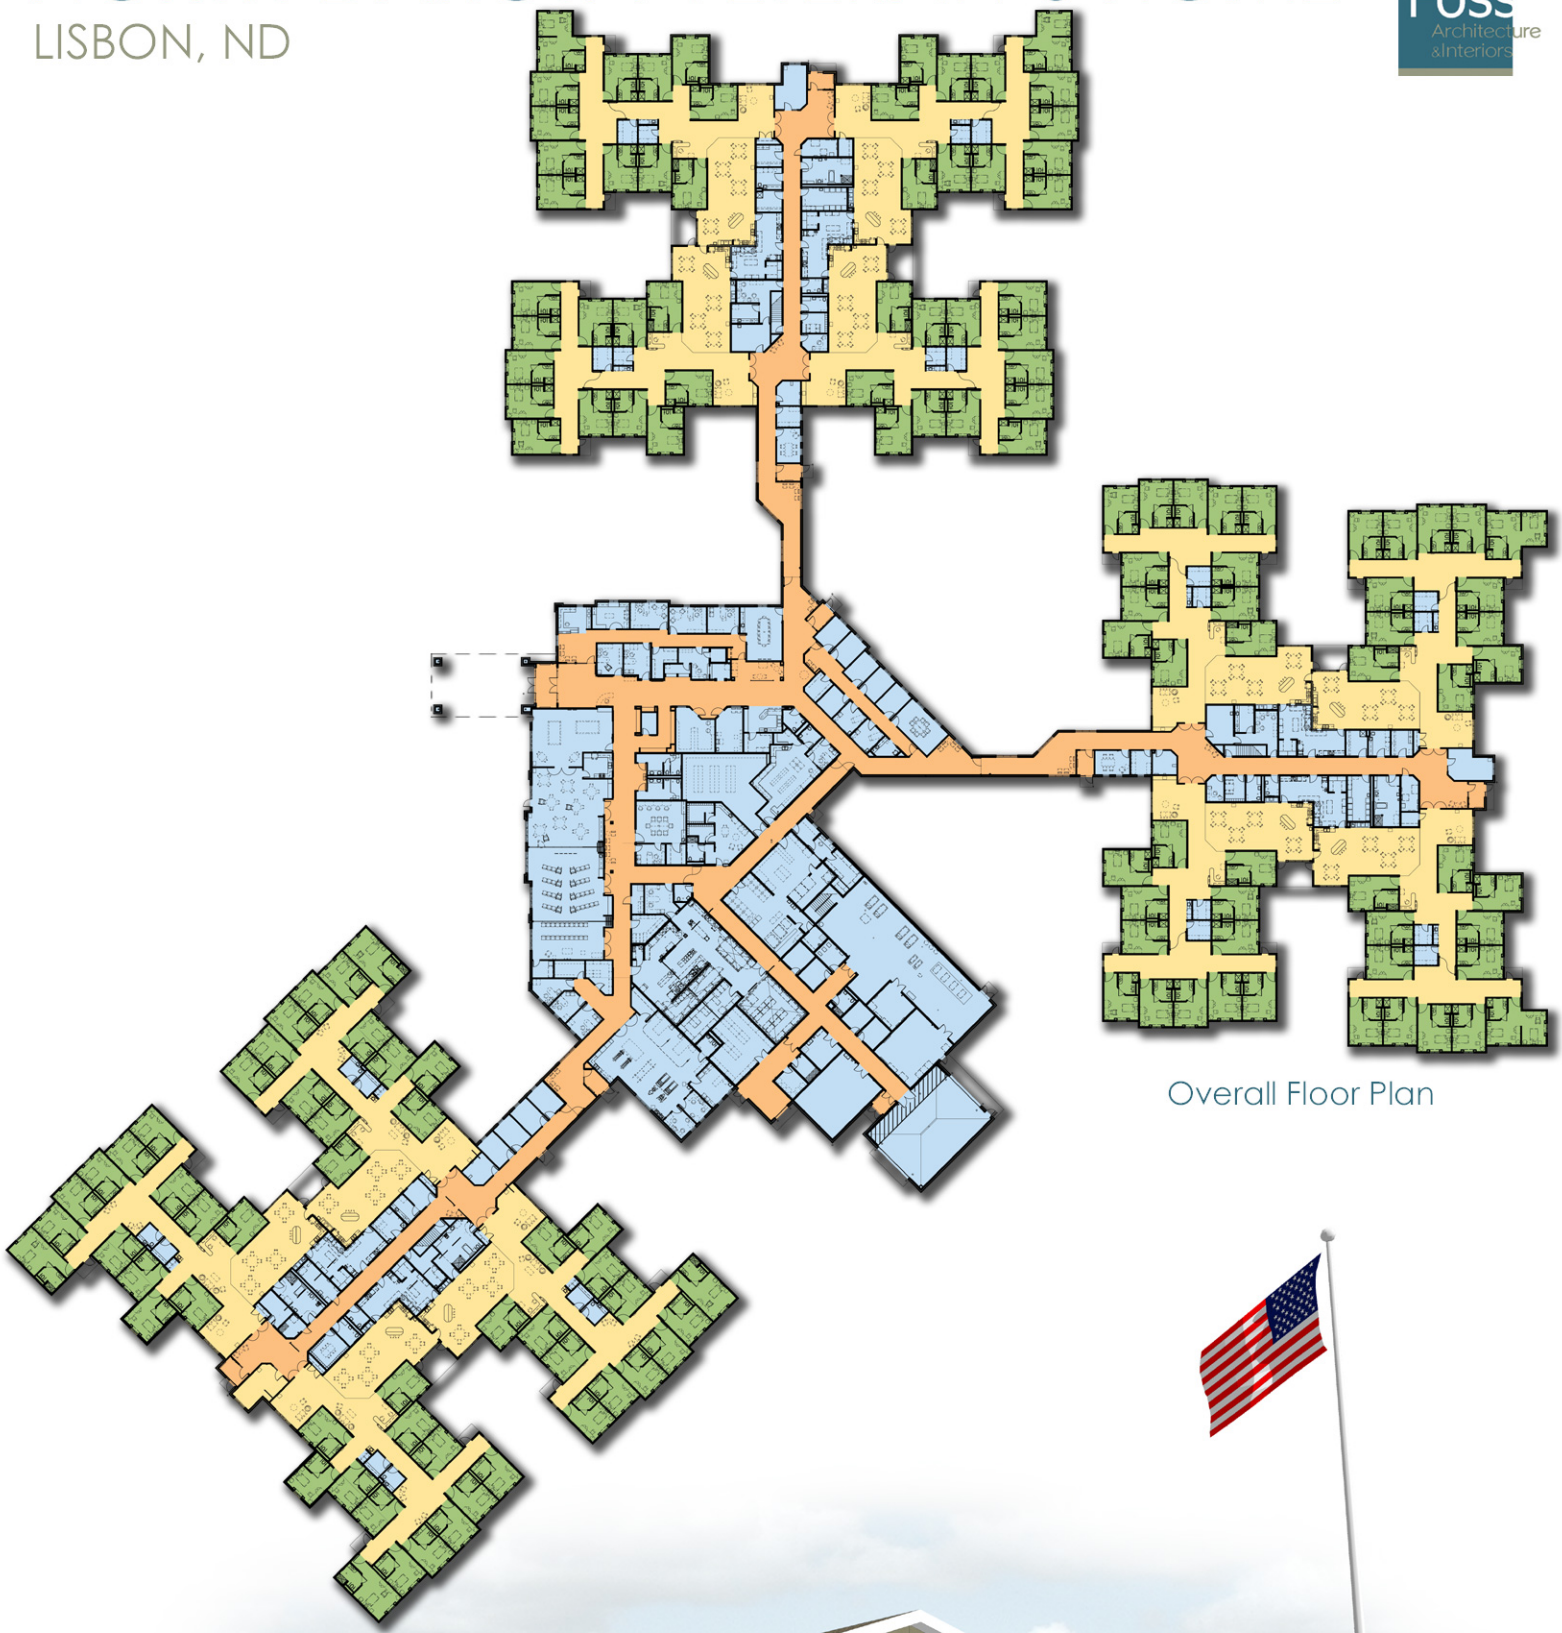

Overall Floor Plan

Main Entry Elevation