749954 PG 1 of 3
GRAND FORKS COUNTY Recorded: 1/22/2015 at 8:00 AM
Return To: GRAND FORKS CITY
PO BOX 5200
GRAND FORKS, ND 58206-5200

ORDINANCE NO. 4506

AN ORDINANCE TO **ANNEX ALL OF HEARTLAND WEST ADDITION** TO THE CITY OF GRAND FORKS, NORTH DAKOTA.

BE IT ORDAINED BY THE CITY COUNCIL OF THE CITY OF GRAND FORKS, NORTH DAKOTA, THAT:

Section 1.

The following territory is hereby annexed to the City of Grand Forks, North Dakota, together with the full width of all platted streets and public rights-of-way contiguous thereto:

> **ANNEX ALL OF HEARTLAND WEST ADDITION** TO THE CITY OF GRAND FORKS, NORTH DAKOTA BEING A PART OF THE EAST HALF OF THE SOUTHEAST QUARTER OF SECTION 18, TOWNSHIP 151 NORTH, RANGE 50 WEST OF THE FIFTH PRINCIPAL MERIDIAN, EXCEPT ANY PARTS PREVIOUSLY ANNEXED, SAID TRACT CONTAINS 655,939.5 SQUARE FEET OR 15.06 ACRES, MORE OR LESS AND IS AS SHOWN ON THE ATTACHED MAP, WHICH IS BY REFERENCE MADE A PART HEREOF.

SEAL OF THE COUNTY OF GRAND FORKS, N.D. STATE OF NORTH DAKOTA

Section 2.

This ordinance shall be in full force and effect after its passage and approval as provided by law.

Michael R. Brown, Mayor

ATTEST:

Maureen Storstad, City Auditor

AUDITOR'S OFFICE
COUNTY OF GRAND FORKS, NORTH DAKOTA
Jan 22 20 15
TRANSFER ENTERED
Auditor
Deputy

Introduction and first reading: October 20, 2014
Public Hearing: November 17, 2014
Second reading and final passage: November 17, 2014
Approved: November 17, 2014
Published: Not required by law.
Recorded:

CERTIFICATE

I, Maureen Storstad, city auditor for the city of Grand Forks, ND hereby certify the above to be a true and correct copy of Ordinance No. 4506, which was adopted by the city council of the city of Grand Forks, ND at its regular meeting held on Monday, November 17, 2014 and which is on filed in the Office of the City Auditor in City Hall, Grand Forks, ND

Dated at Grand Forks, ND this 15th day of January, 2015.

(seal)

Maureen Storstad, City Auditor

STATE OF NORTH DAKOTA)
)SS
COUNTY OF GRAND FORKS)

On this 15th day of January. 2015, before me, personally appeared Maureen Storstad, city auditor for the city of Grand Forks, who executed the within instrument and acknowledged to me that she executed the same.

Notary Public, State of North Dakota

REBECCA JOHNSON
Notary Public
State of North Dakota
My Commission Expires Mar. 6, 2020

GRAND FORKS COUNTY Recorded: 1/22/2015 at 8:00 AM
Return To: GRAND FORKS CITY
PO BOX 5200
GRAND FORKS, ND 58206-5200

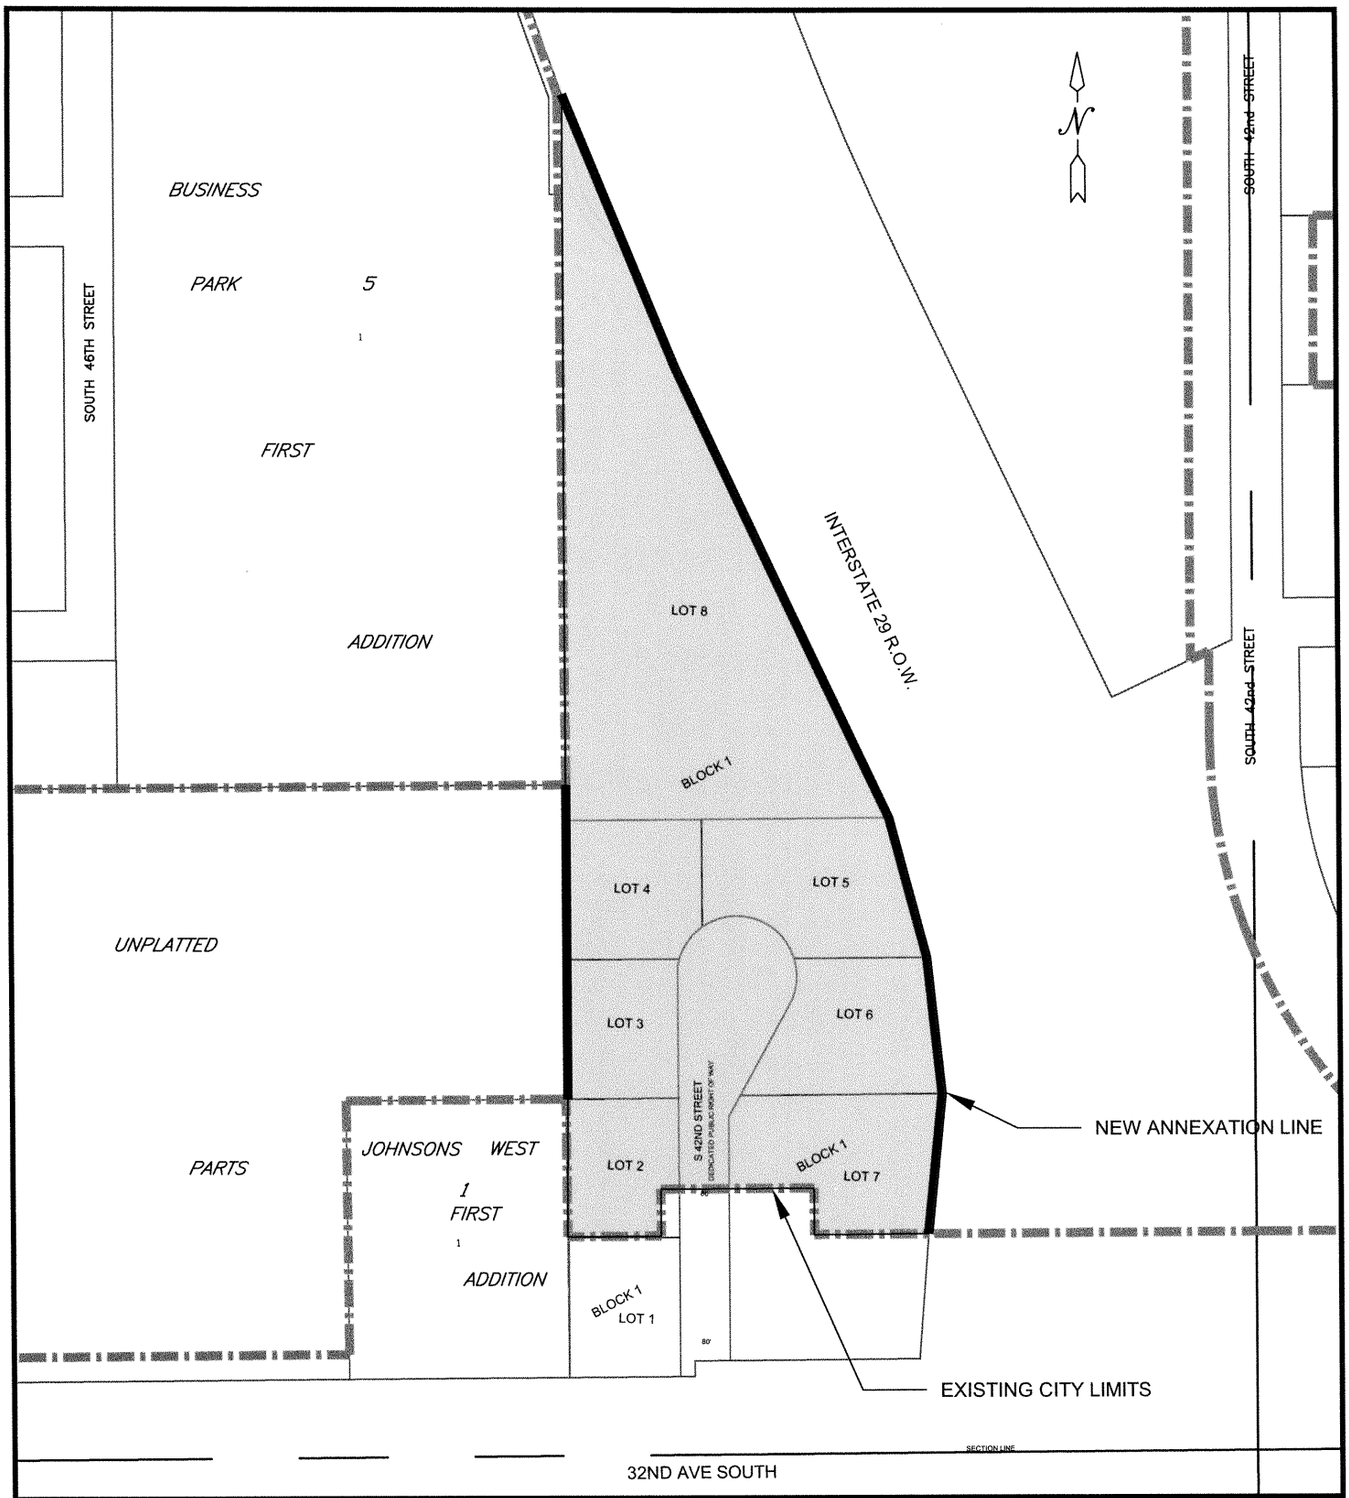

TO ANNEX ALL OF HEARTLAND WEST ADDITION TO THE CITY OF GRAND FORKS, NORTH DAKOTA BEING A PART OF THE EAST HALF OF THE SOUTHEAST QUARTER OF SECTION 18, TOWNSHIP 151, NORTH RANGE 50 WEST OF THE FIFTH PRINCIPAL ,MERIDIAN, EXCEPT ANY PARTS PREVIOUSLY ANNEXED. CONTAINING 655,939.5 SQUARE FEET OR 15.06 ACRES MORE OF LESS.

A PLACE OF EXCELLENCE CITY OF GRAND FORKS	CITY OF GRAND FORKS ENGINEERING DEPARTMENT	DATE 9/30/14	REVIEWED BY B. BARTHOLOMEW
	ANNEXATION HEARTLAND WEST ADDITION	SCALE NTS	DRAWN BY JOSH CLAWSON

S: _LegalSurveyDrawings\ANNEXATION HEARTLAND WEST ADDITION.dwg

8-3

749954 //

PG 3 of 3

GRAND FORKS COUNTY Recorded: 1/22/2015 at 8:00 AM

Return To: GRAND FORKS CITY
PO BOX 5200
GRAND FORKS, ND 58206-5200

749954

$26.00

RECORDER'S OFFICE, GRAND FORKS COUNTY, ND 1/22/2015
8:00 AM, I certify that this instrument was filed for record this date.
GARLYNN HELMOSKI, County Recorder
BY Gwen Richart

GRAND FORKS COUNTY RECORDER
STATE OF NORTH DAKOTA
County of Grand Forks

26.00

GFCity