NORTH DAKOTA VETERANS HOME

LISBON, ND

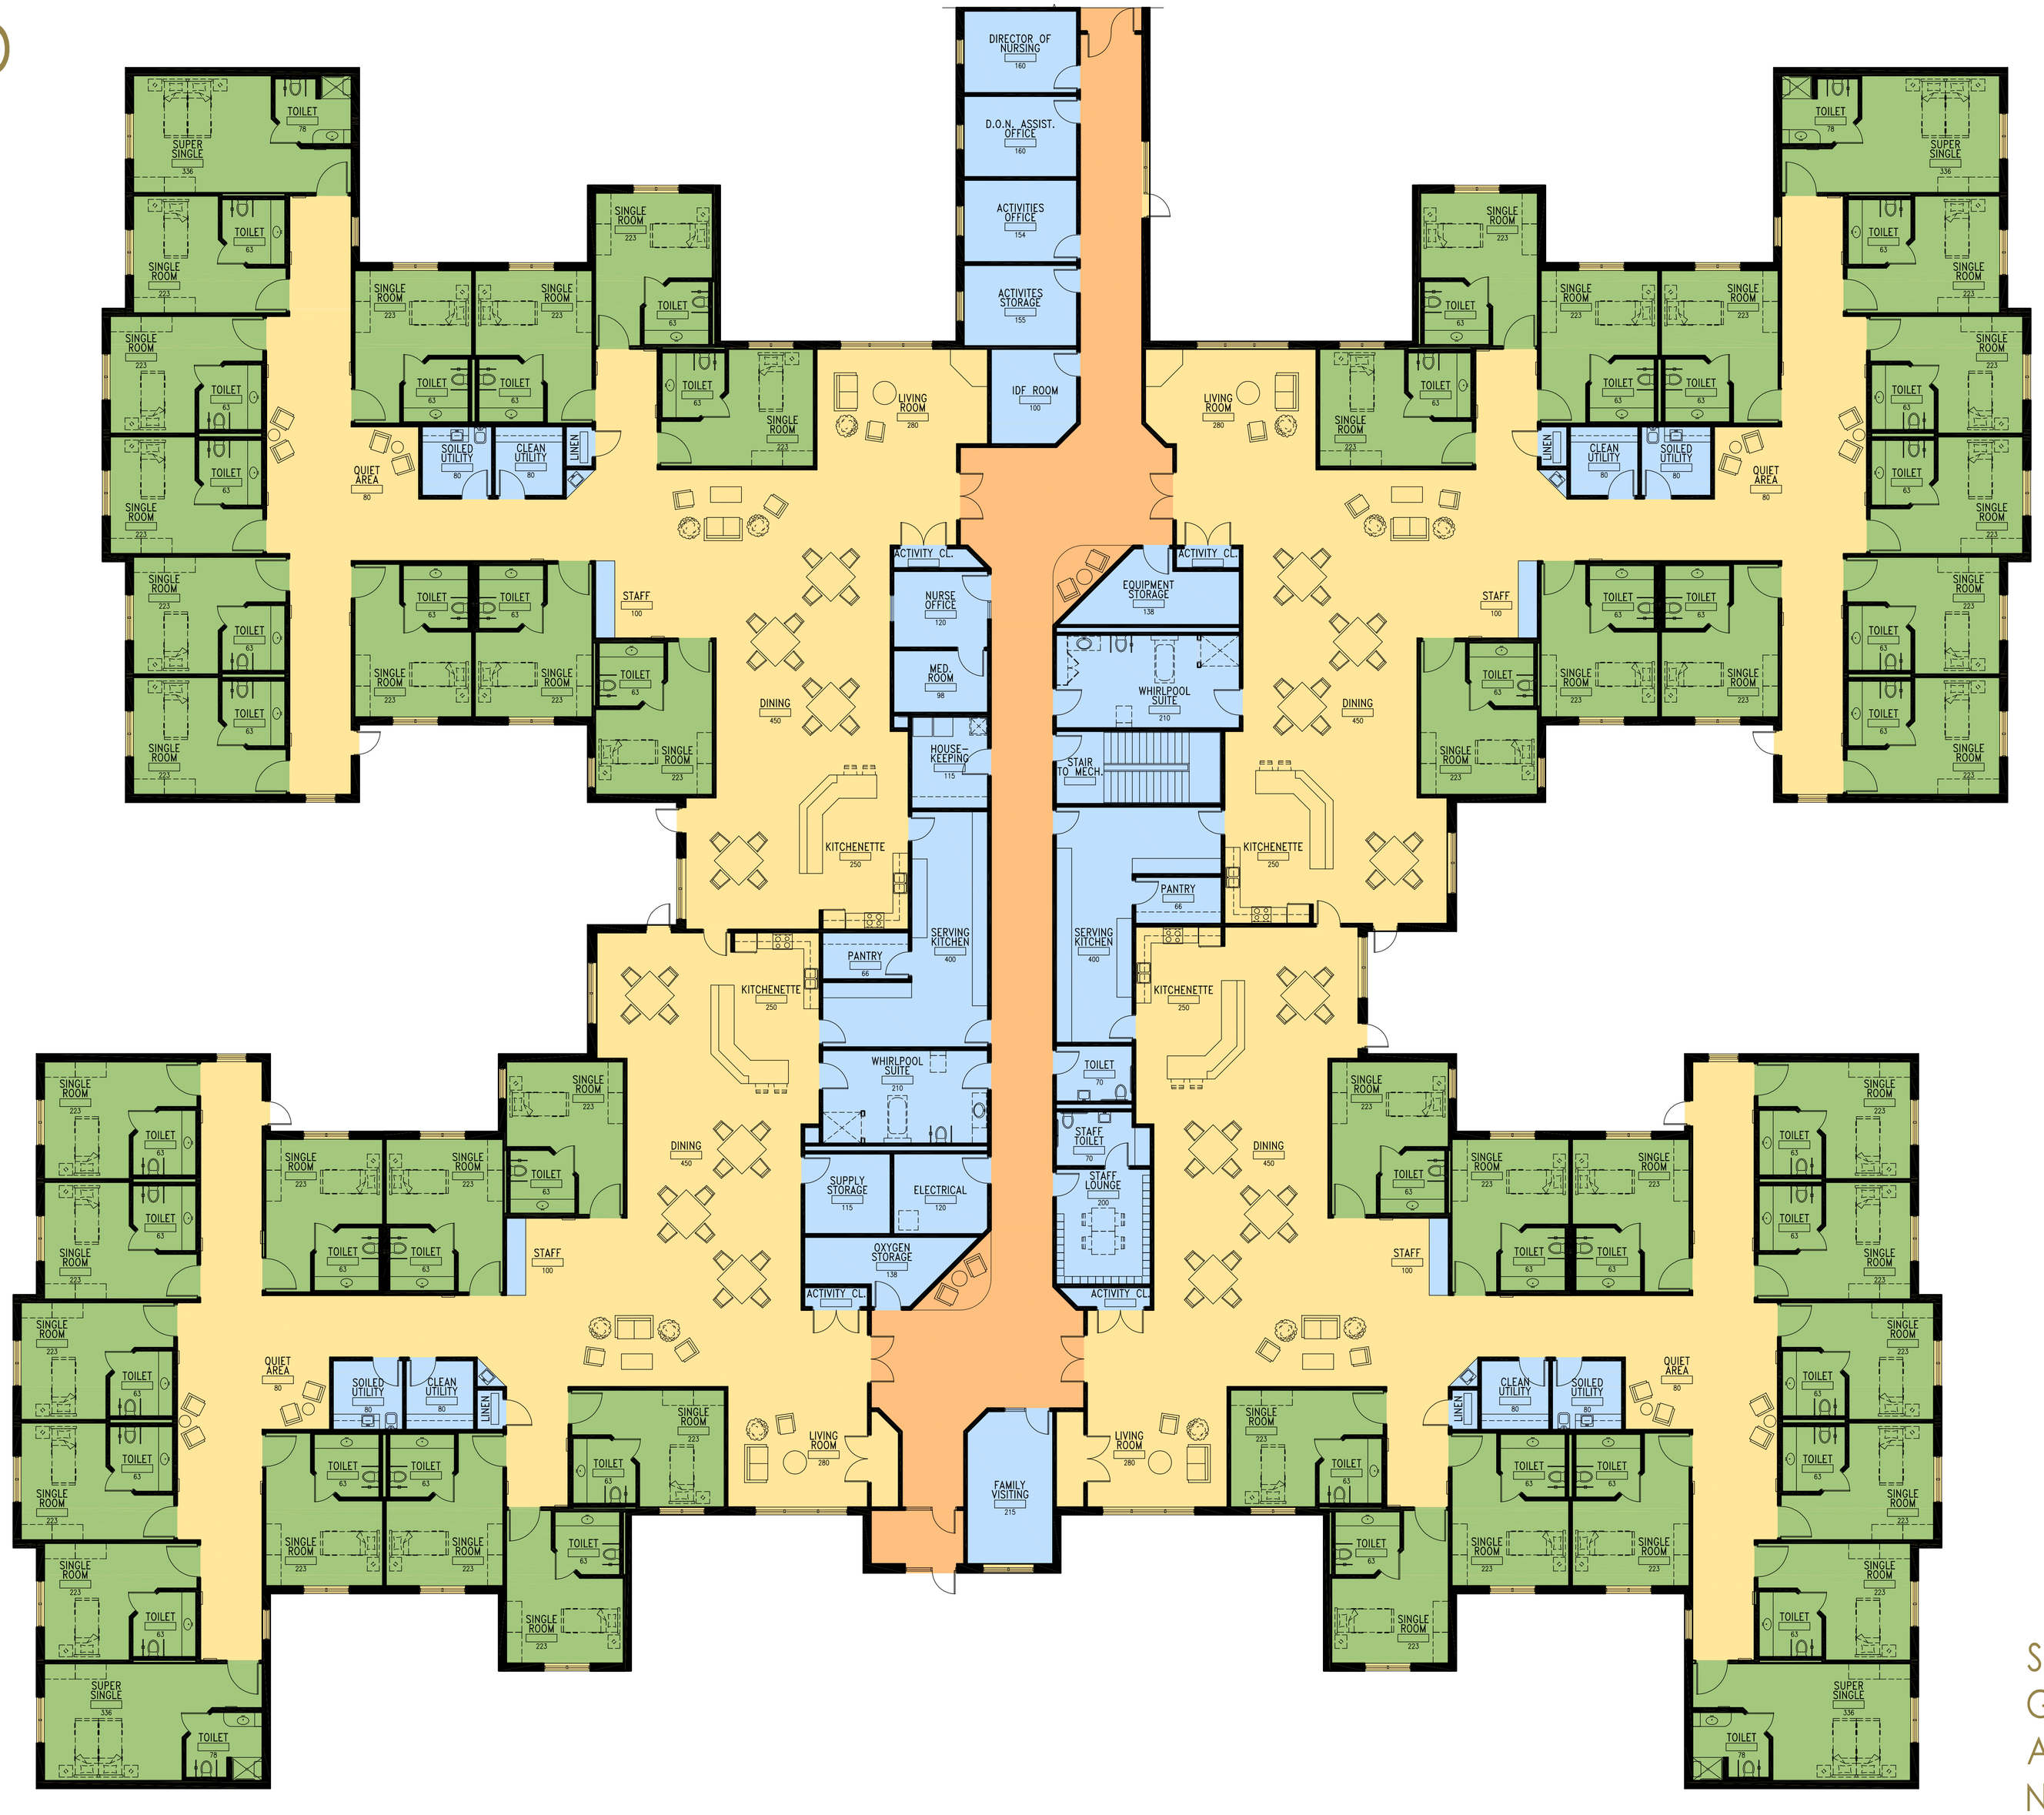

Foss Architecture &Interiors

SKILLED HOUSEHOLD
GREENHOUSE CONCEPT
APRIL 16, 2008
NOT TO SCALE