# NORTH DAKOTA VETERANS HOME

## LISBON, ND

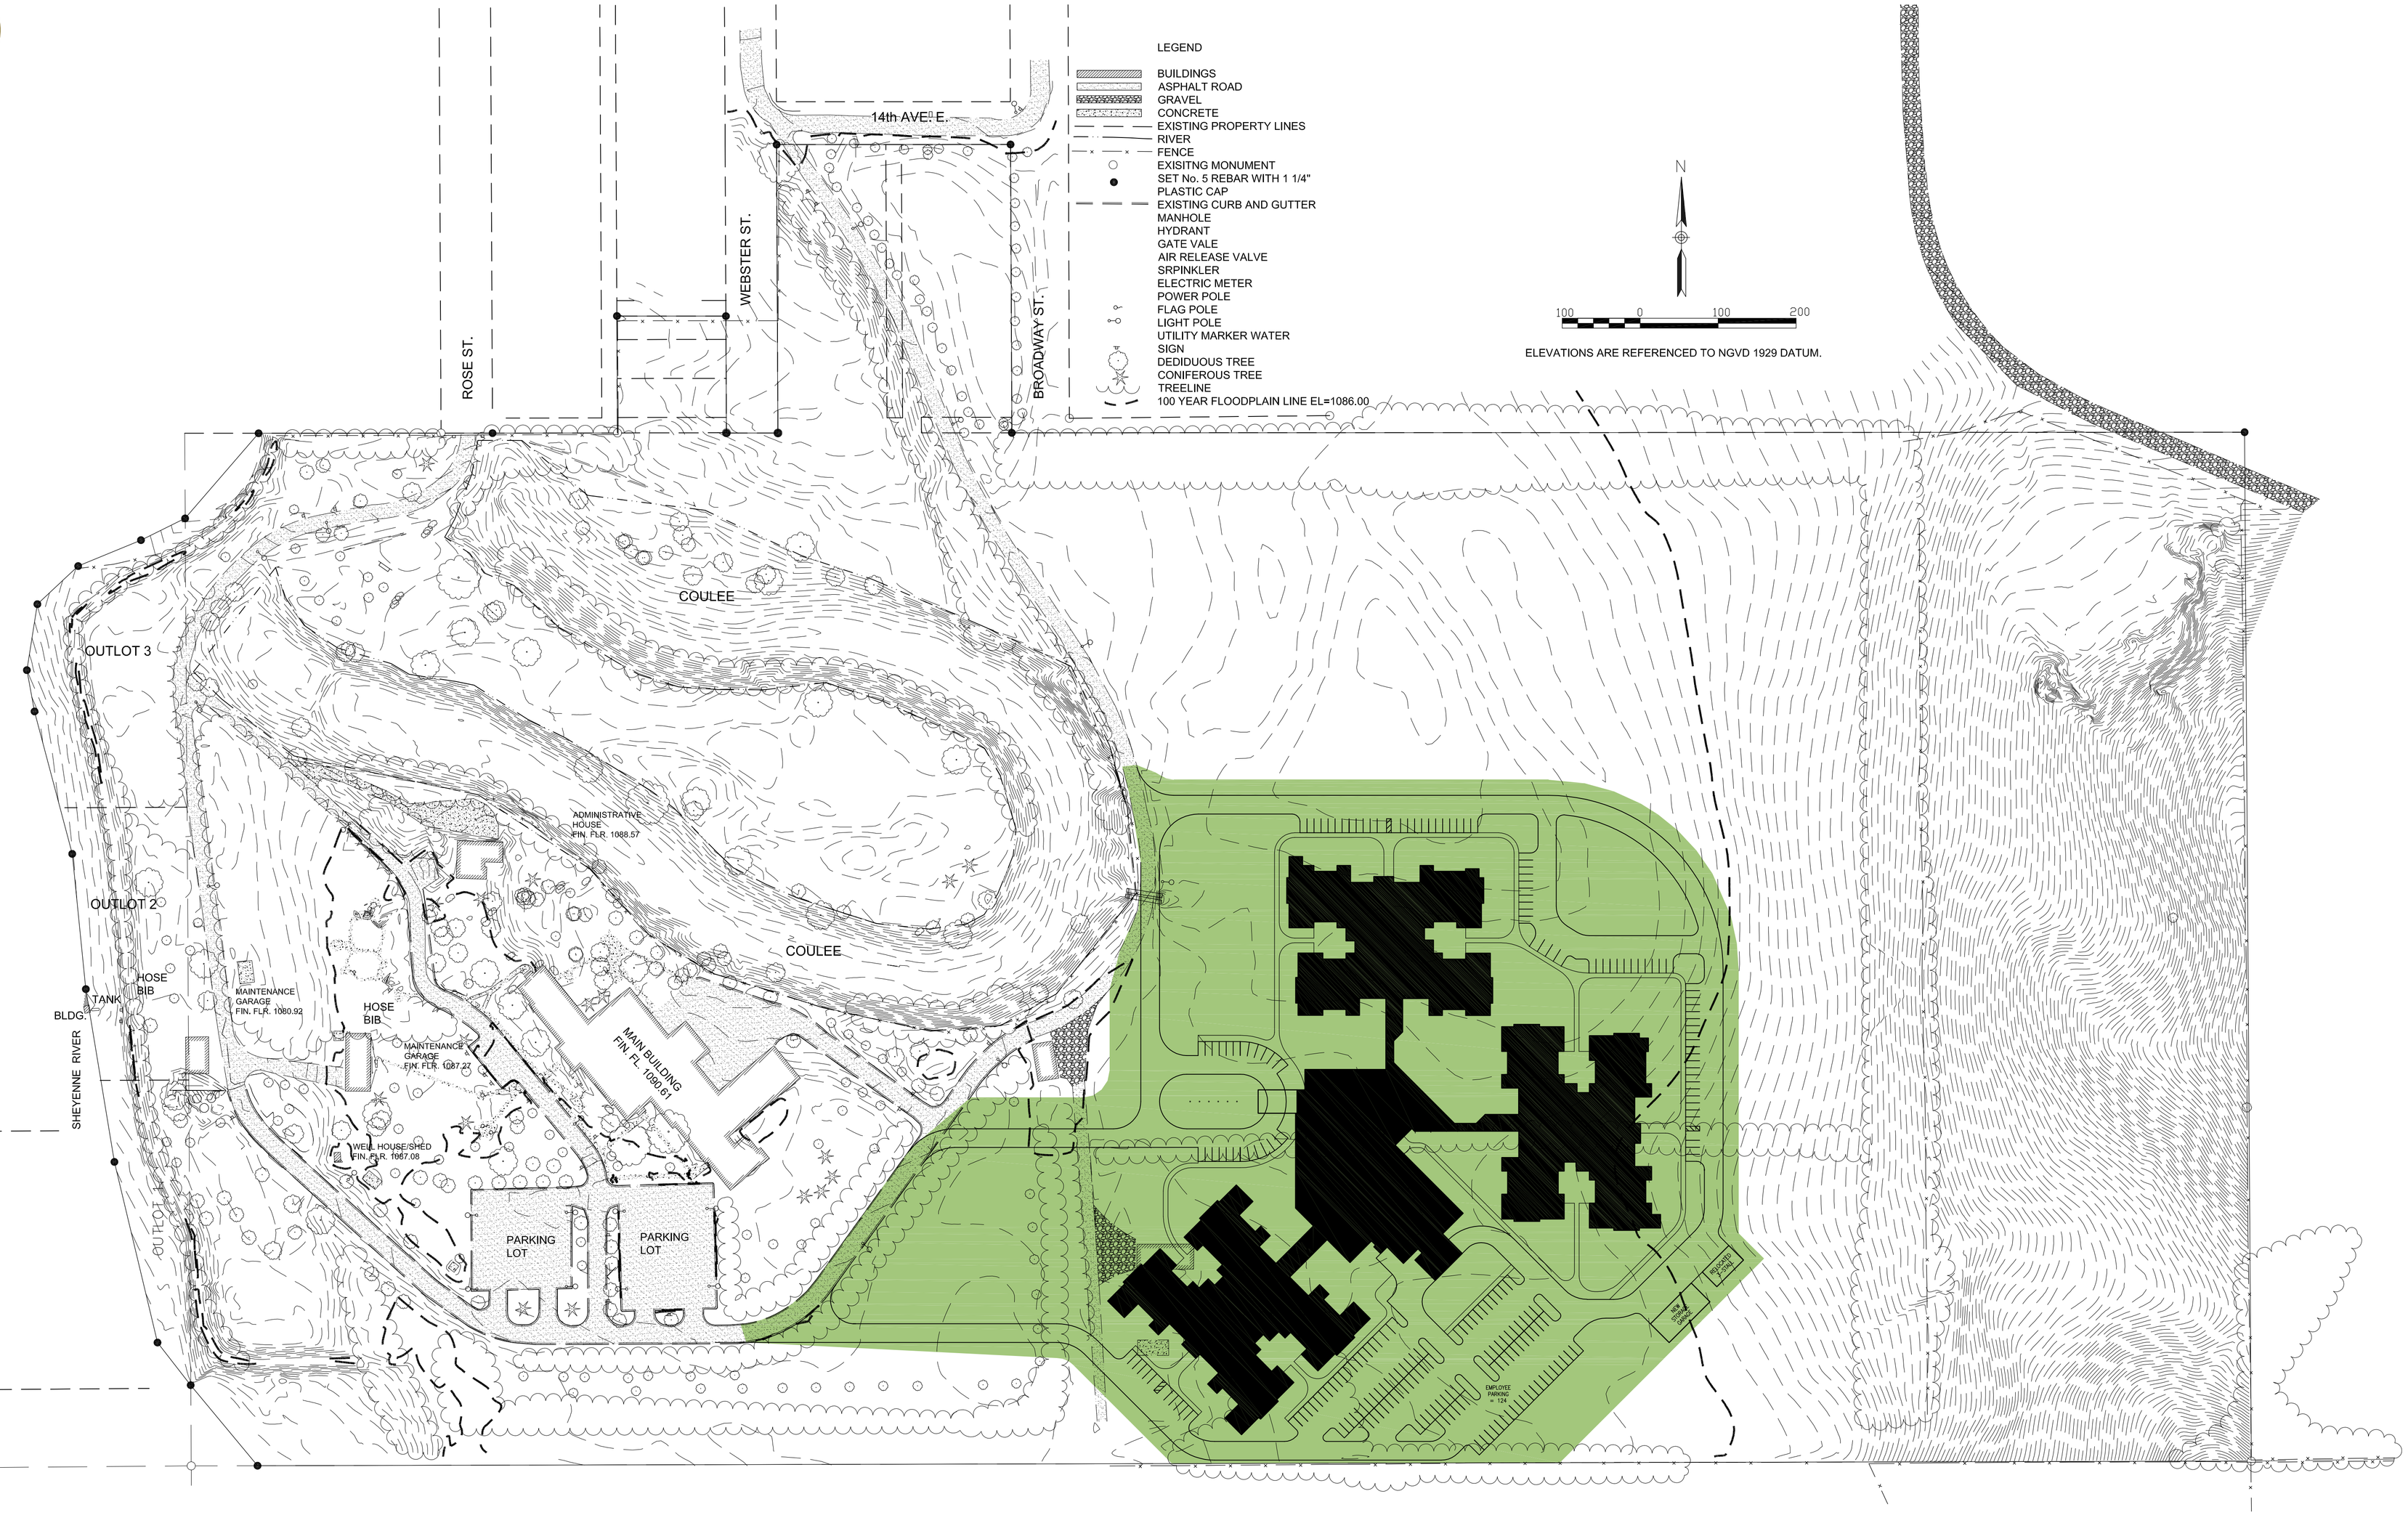


Foss
Architecture
&Interiors

SITE PLAN
APRIL 16, 2008