16-155-82-A

ORDINANCE NO. 4325

AN ORDINANCE ANNEXING PROPERTY TO THE CITY OF MINOT AND EXTENDING THE BOUNDARY OF THE CITY OF MINOT.

BE IT ORDAINED BY THE CITY COUNCIL OF THE CITY OF MINOT:

Section 1. The city limits of the City of Minot are hereby extended to include as a part of the property contained within the corporate limits of the City of Minot, the following described property:

SW1/4SE1/4 of Section 16-155-82.

Section 2. This property is currently zoned Light Industrial District. Any development of this property shall be in accordance with the provisions as set forth in the City of Minot Zoning Ordinance.

Section 3. This ordinance shall be in full force and effect from and after its passage and approval.

PASSED FIRST READING: October 4, 2010

PASSED SECOND READING: November 1, 2010

APPROVED:

Curt Zimbelman, Mayor

ATTEST:

Roberta Ripplinger, City Clerk

ANNEXATION EXHIBIT
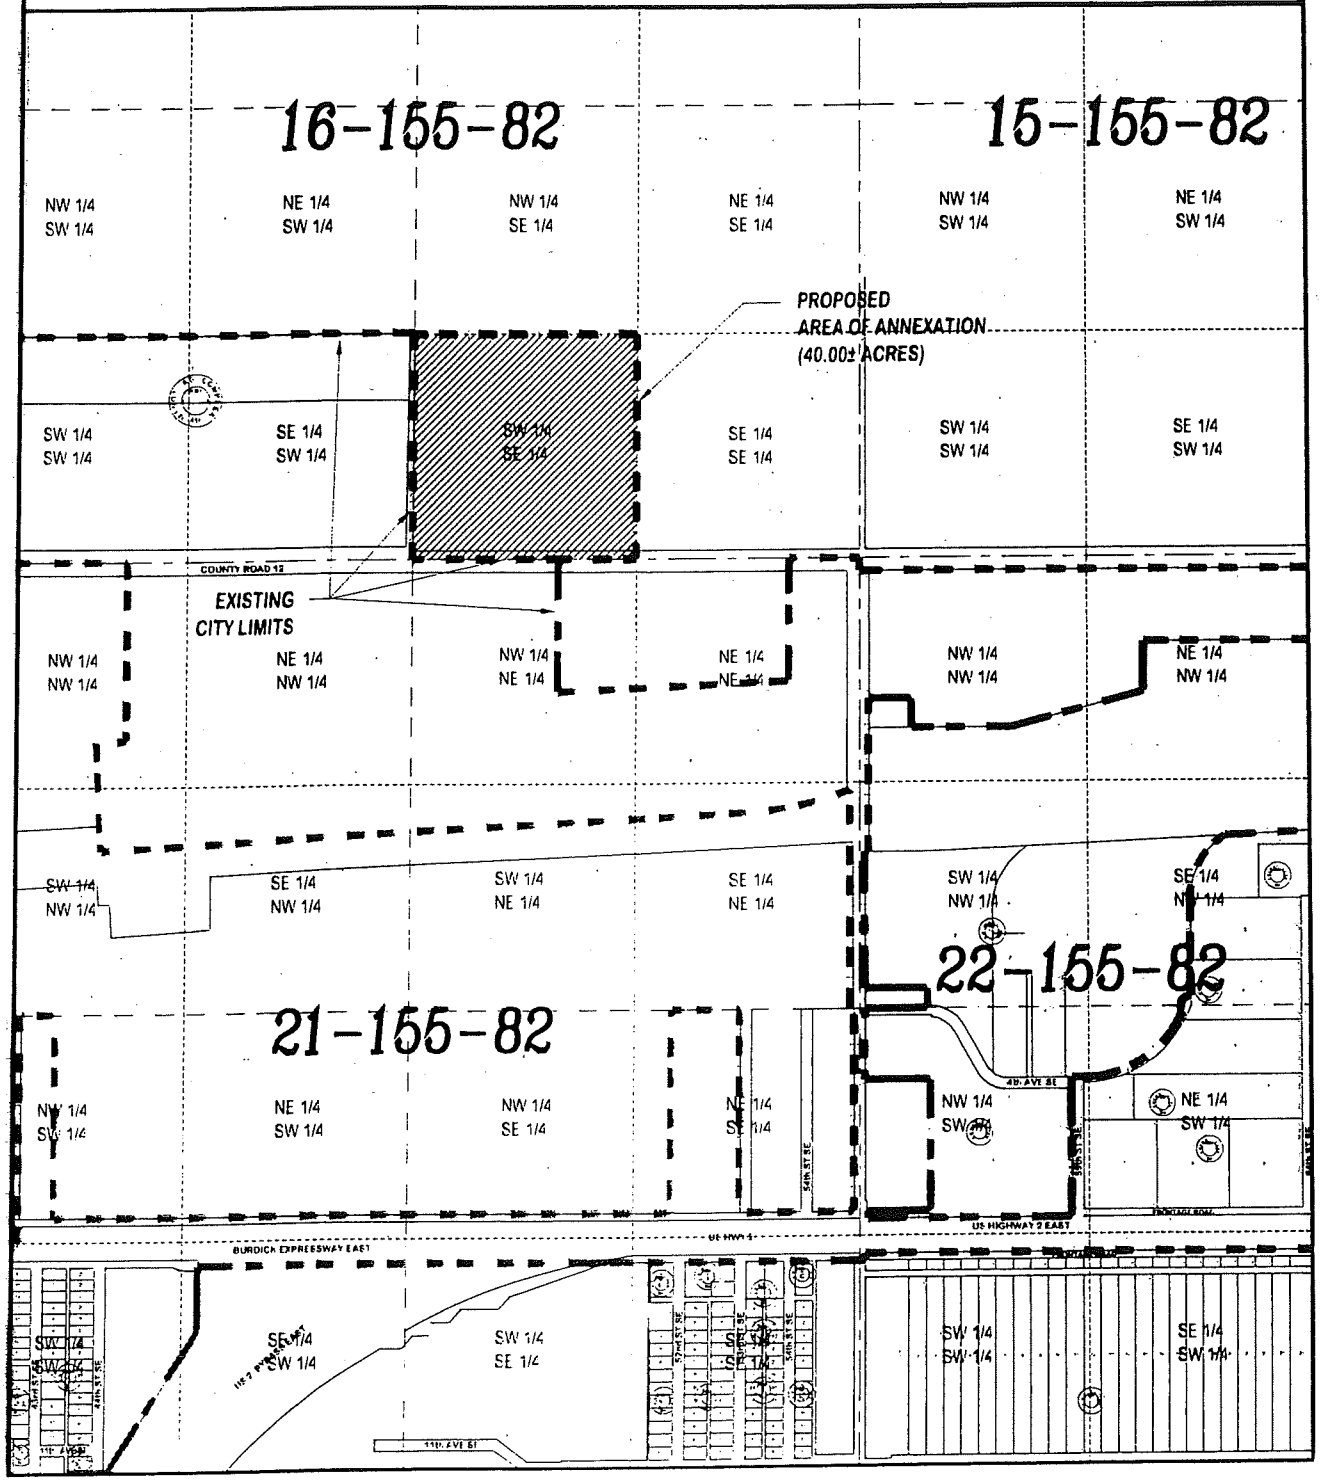
LEGAL DESCRIPTION: THE SW1/4 SE1/4 OF SECTION 16 - TOWNSHIP 155 - RANGE 82.
SAID AREA CONTAINS 40.00 ACRES MORE OR LESS